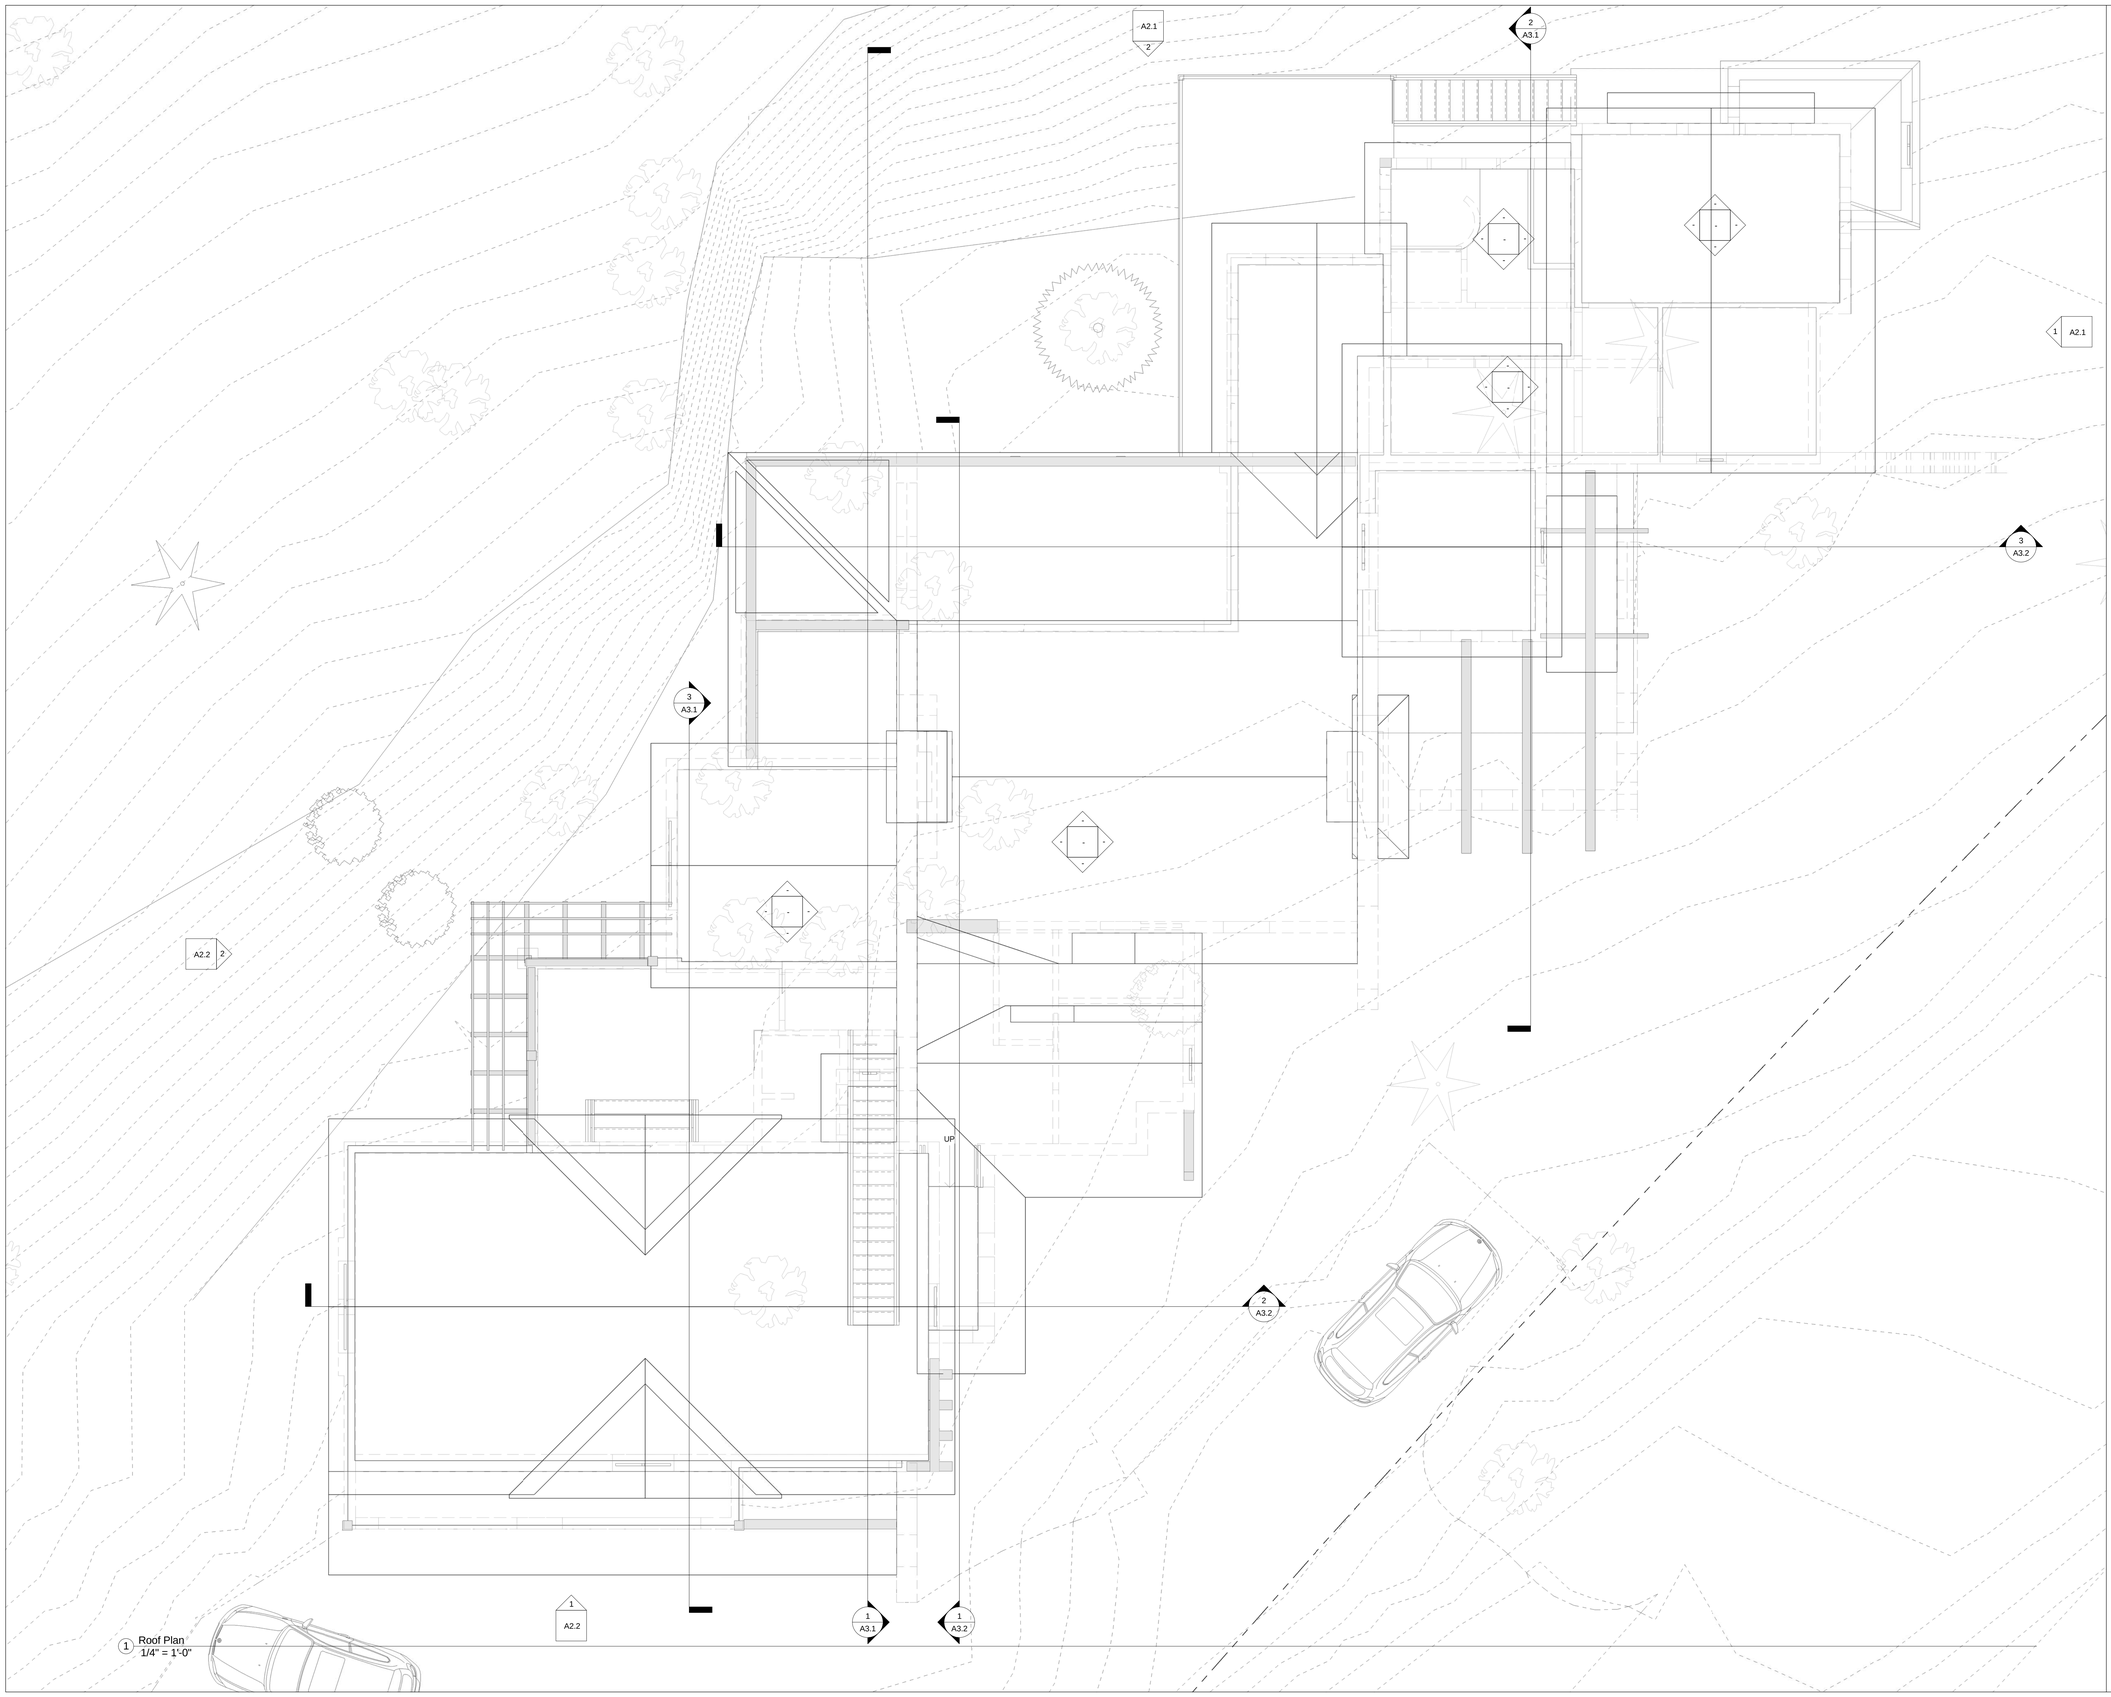

1 Roof Plan
1/4" = 1'-0"

TEKNEEK
ARCHITECTURE
2863 NW CROSSING DR. # 217
P.O. BOX 8404
BEND, OR 97708
541.788.2006
DBS@BENDBROADBAND.COM

REGISTERED ARCHITECT
LARRY WRIGHT
BEND, OREGON
5638
STATE OF OREGON

Consultant
Address
Address
Address
Phone

Consultant
Address
Address
Address
Phone

Consultant
Address
Address
Address
Phone

Roof Plan

PROJECT

Wendy and Victor Mader
3351 NW Arrowleaf Court
North Rim Lot 61

No.	Description	Date

Project number	1241
Date	6/7/2013

A1.4

Scale 1/4" = 1'-0"

7/9/2013 4:49:15 PM