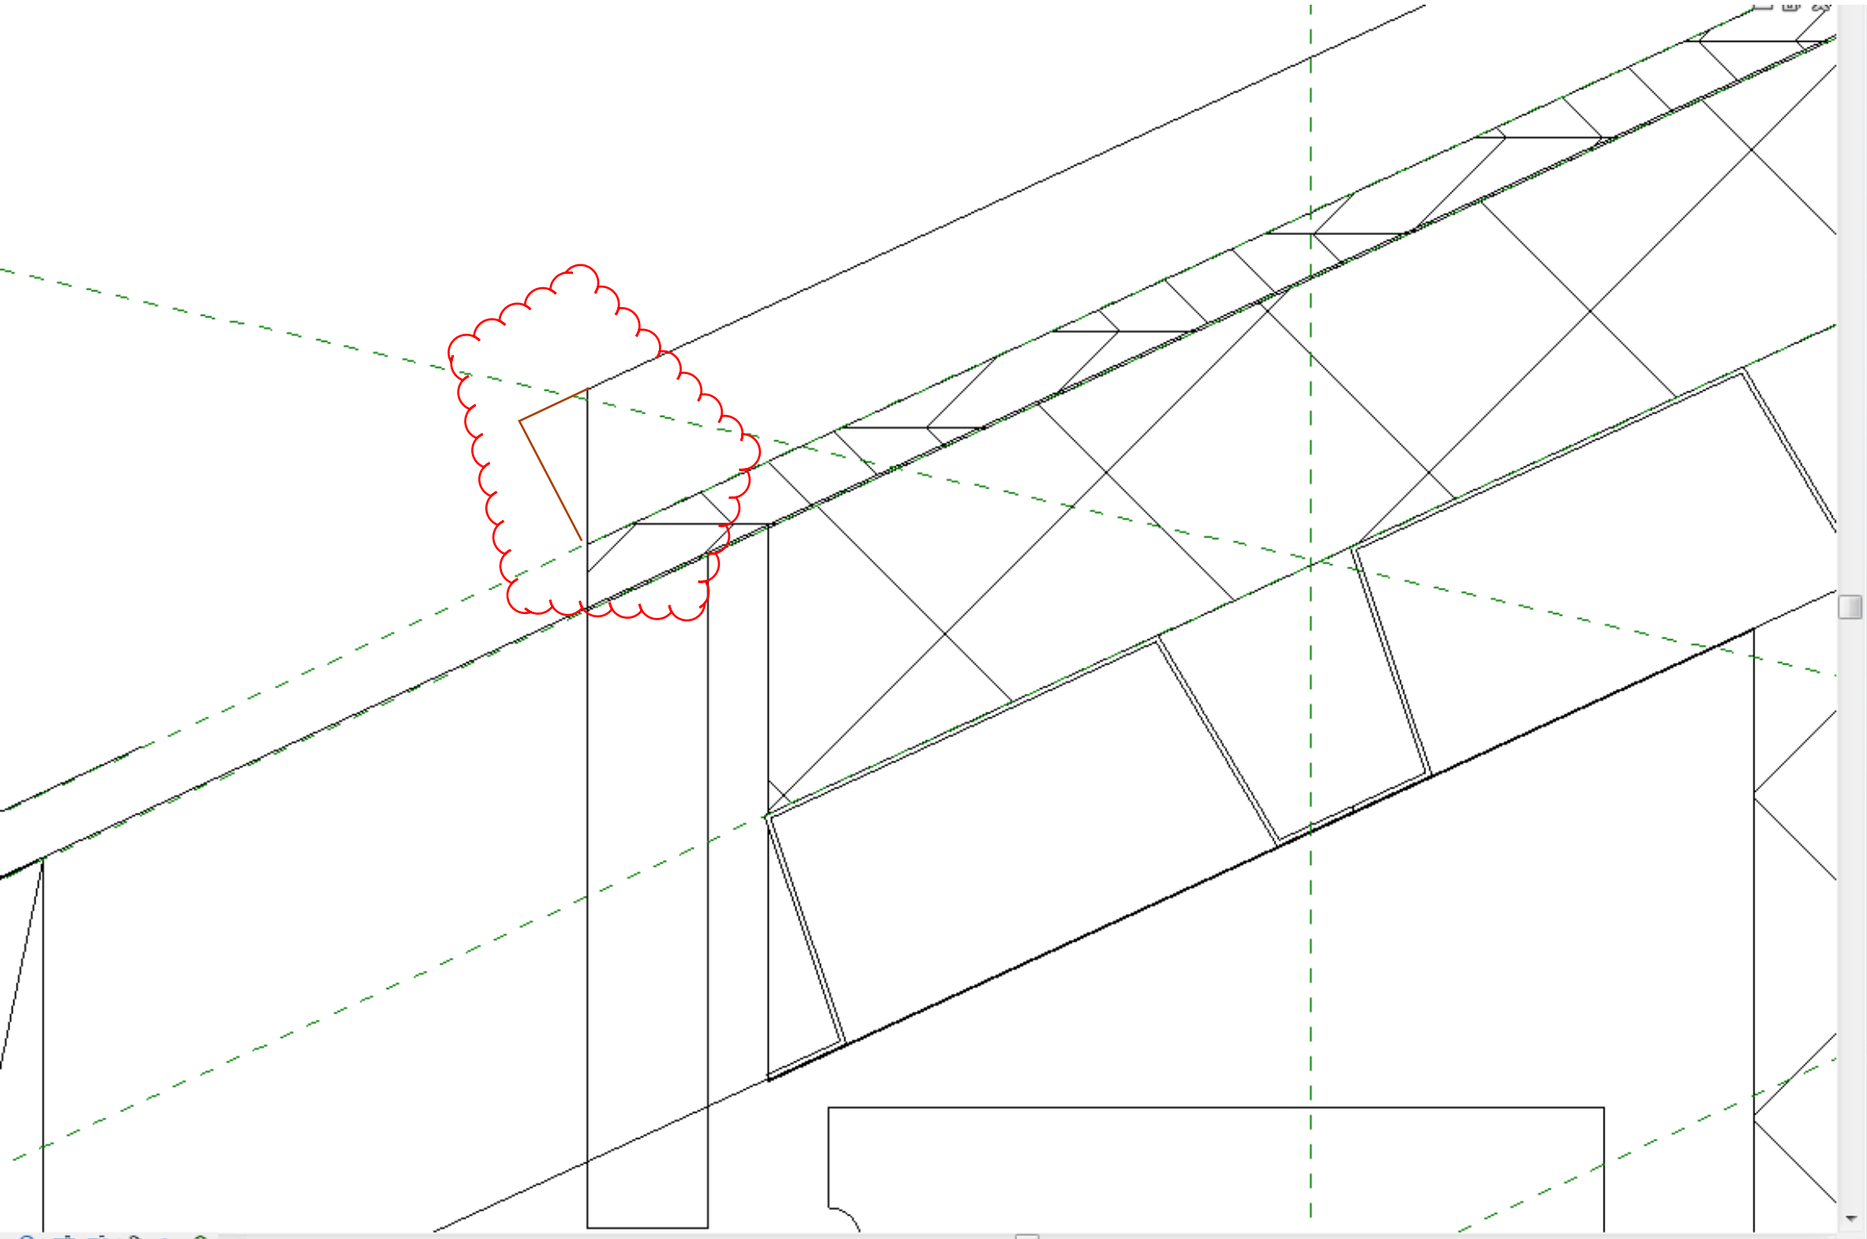

Display Model	Normal
Detail Level	Fine
Parts Visibility	Show Original
Visibility/Graphics Overrides	Edit...
Graphic Display Options	Edit...
Hide at scales coarser than	1/8" = 1'-0"
Discipline	Architectural
Color Scheme Location	Background
Color Scheme	<none>
Default Analysis Display Style	None
Sub-Discipline	A04 - Wall Sections
Sun Path	☐
Identity Data	
View Template	<None>
View Name	Copy of WALL SECTION - WEST C...
Dependency	Independent
Title on Sheet	
Referencing Sheet	A1-2.0
Referencing Detail	1
Workset	View "Detail View: Copy of WA...
Edited by	ben
View Sub-Discipline	A4 - WALL SECTIONS
View Classification	
View/Sheet Discipline	
Extents	
Crop View	☑
Crop Region Visible	☐
Annotation Crop	☐
Far Clipping	Clip without line
Far Clip Offset	5' 3 77/256"
Scope Box	None
Phasing	
Phase Filter	Show Complete
Phase	New Construction

Properties help

Apply

ternates, CTRL adds, SHIFT unselects. Workset1 (Not Editable) :0 Main Model Editable Only Press & Drag :0