THESE ARE THE ELEVATIONS I WANT TO TURN OFF.

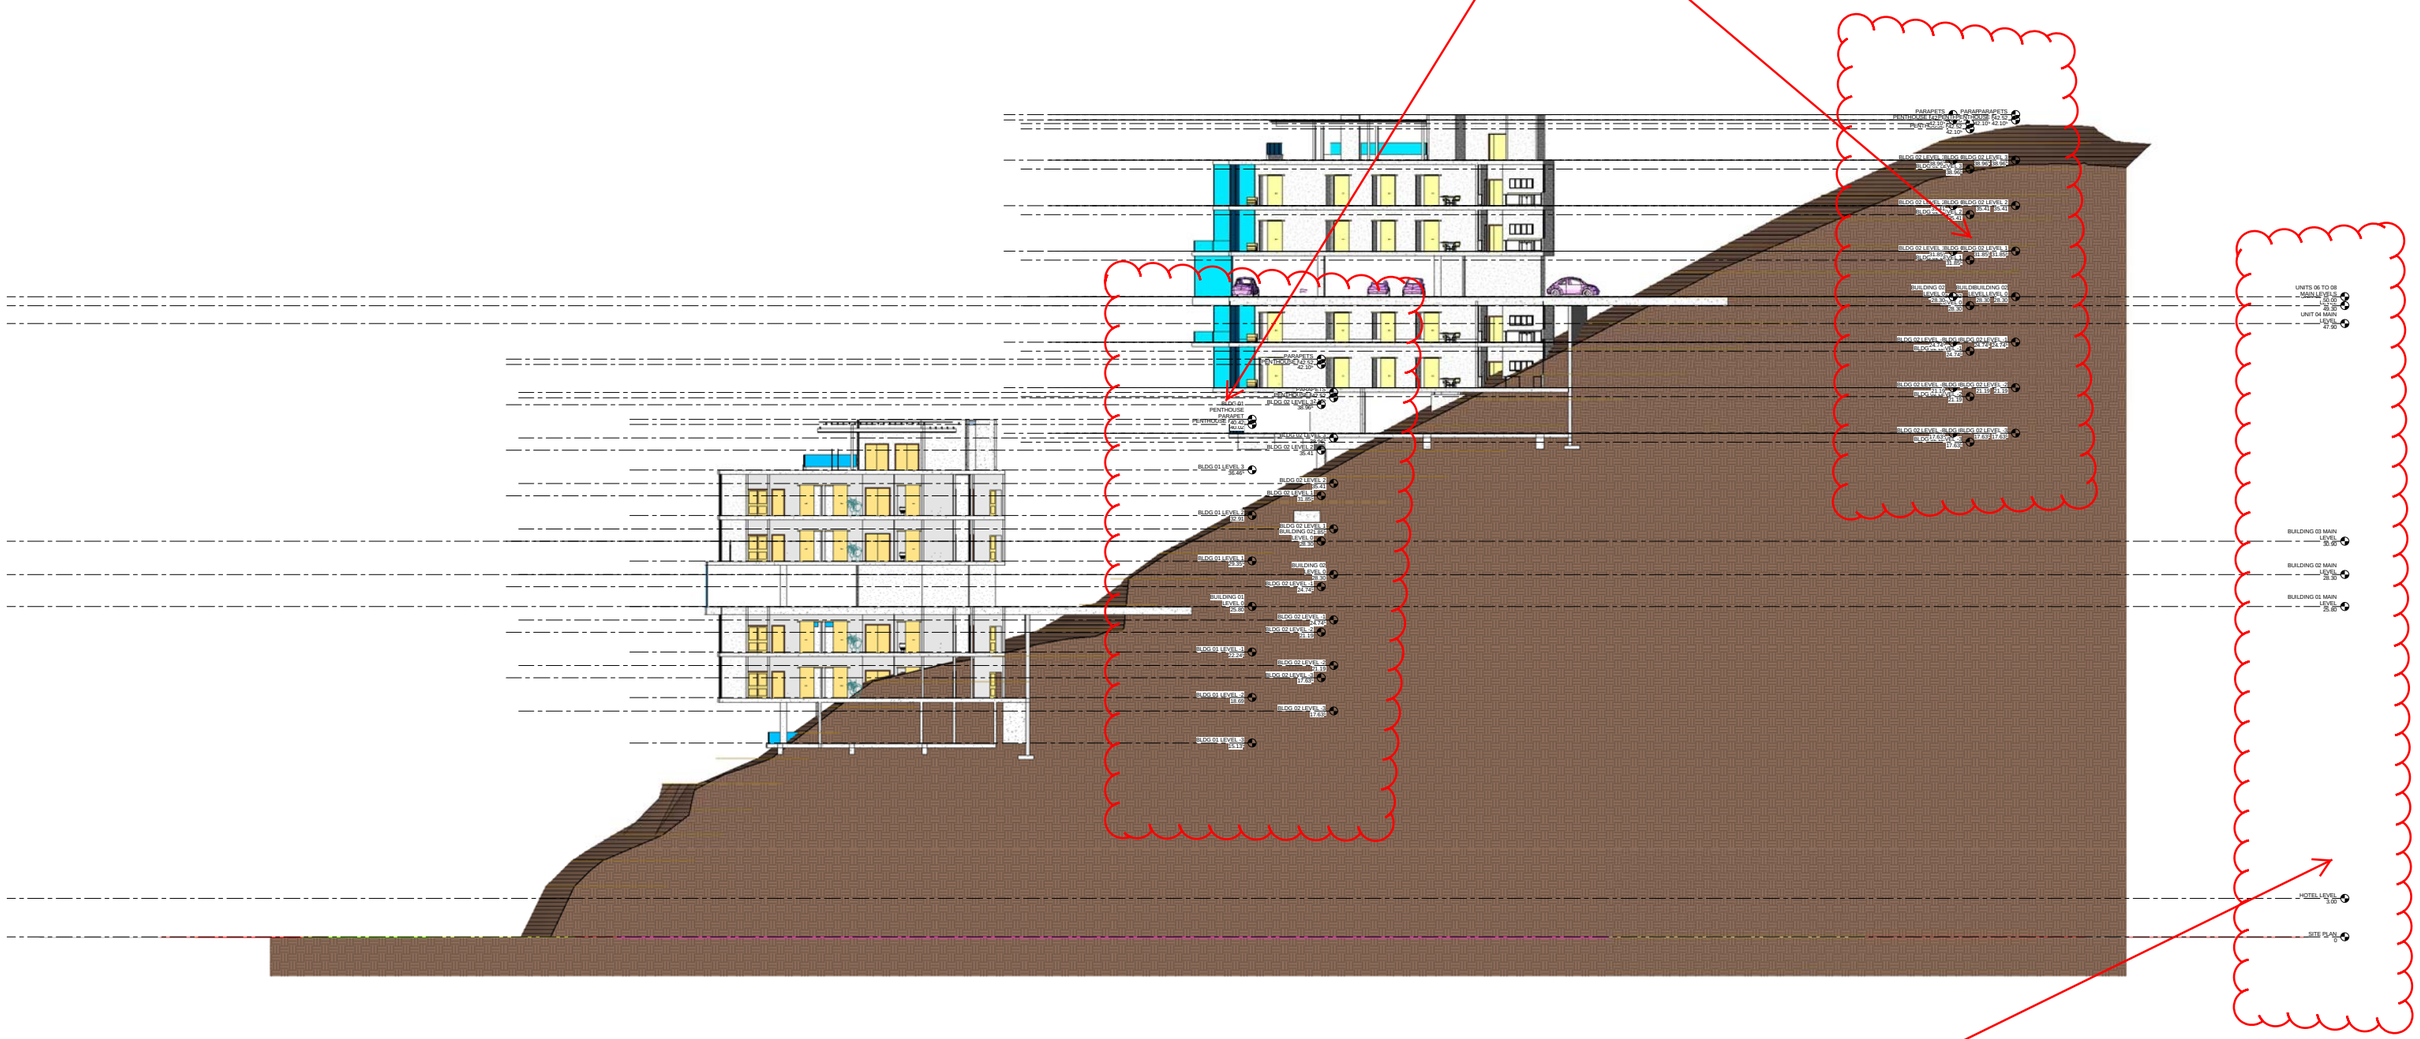

I WANT TO KEEP THESE ELEVATIONS